

MONUMENT RECORD


Corner I.D. #

0-9

STATE OF INDIANA - COUNTY OF MONROE

Section Fifteen (15), Township 7 North, Range 1 East

Monument Description & Remarks: Found U.S.F.S. Monument firm in ground at North 1/4 corner of section. Monument is Aluminum Cap set in 2 1/2" Iron Pipe, 0.65' out of ground (see attached drawing). Typical forestry sign & post

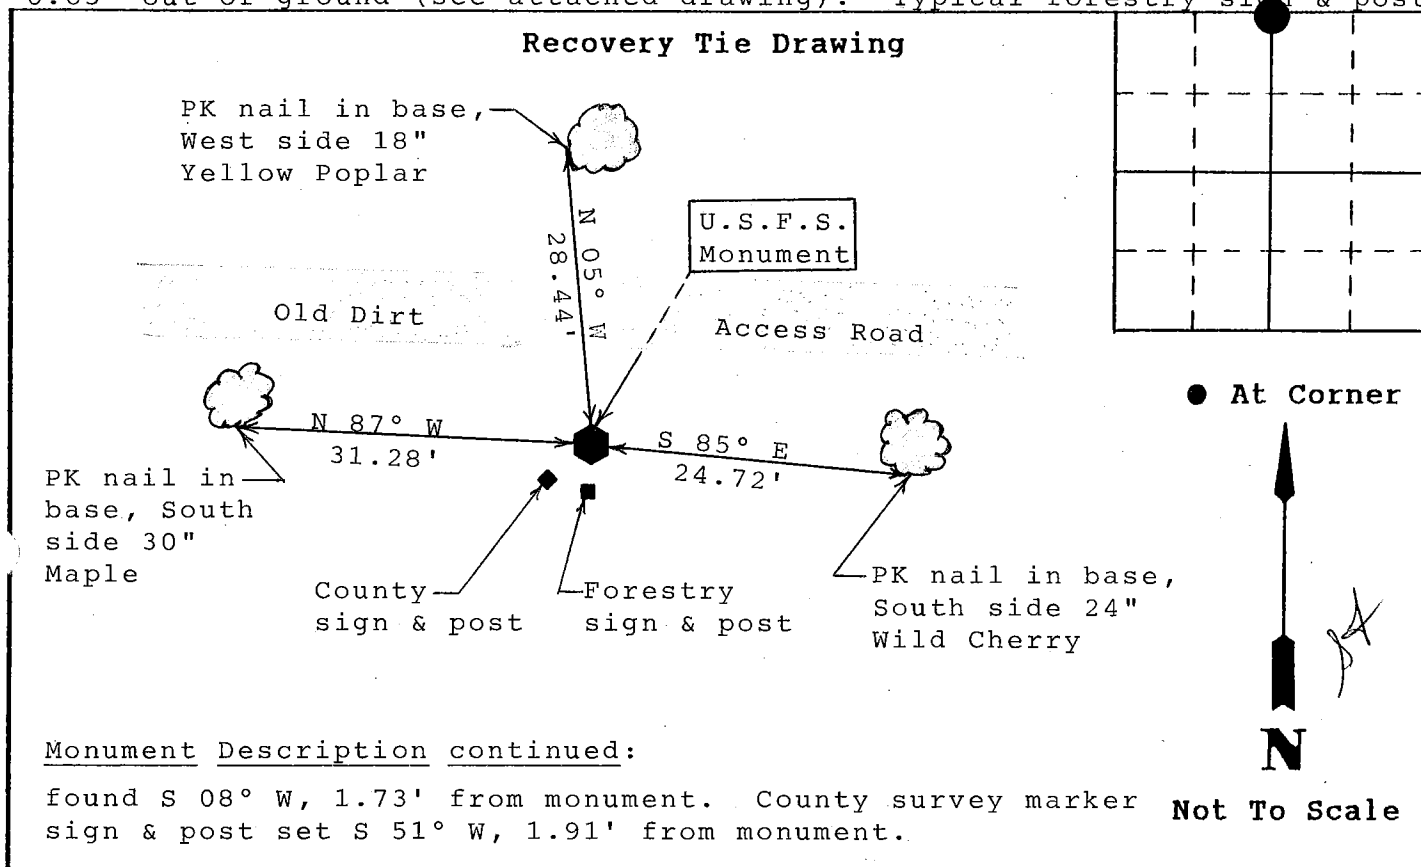

State of Indiana
County of Monroe

I, Michael W. Friley, County Surveyor, hereby certify that this document was prepared under my direction in accordance with the provisions of Section 17-3-64-4 through 17-3-64-8 of the Indiana Code, being Acts of 1965, Chapter 319; and the above data is given under my hand and seal this 16th day of February, 1996 A.D.

Space
Reserved For
Recording
Officer

Indiana Registered Land Surveyor No. _____ or

Monroe County Surveyor's Office
United States Government Agency

Monroe County Surveyor
Title _____

Field Book:

96-01

Page:


21

MONUMENT RECORD


Section	15
Township	7 North
Range	1 East

Corner I.D. _____

Description: U.S.F.S. Monument found at North 1/4 corner of section. Monument is Aluminum Cap set in 2½" Iron Pipe, 0.65' out of ground. See attached "Recovery Tie Drawing". Monument found 2/16/96, marked with county survey marker sign and typical forestry sign.

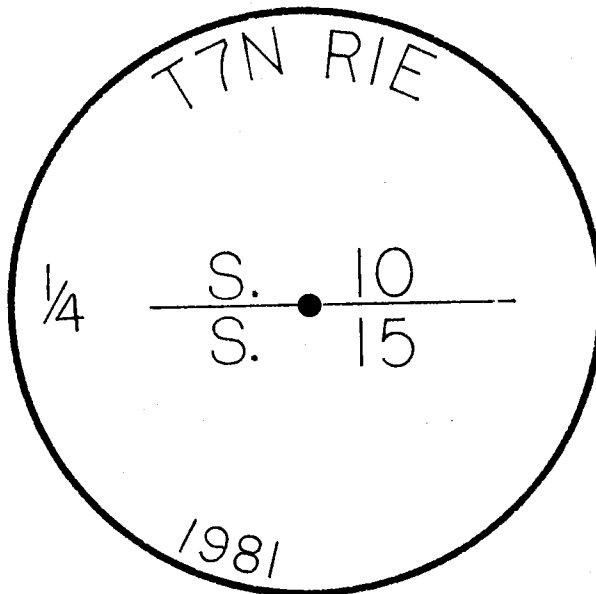

Not To Scale

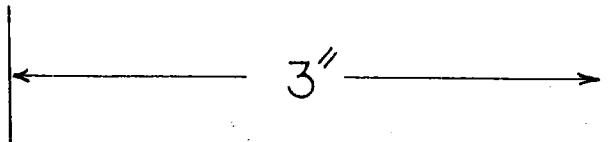

CORNER I.D.

0 - 9

MONUMENT RECORD

STATE OF INDIANA - COUNTY OF MONROE



SECTION 10 AND 15, TOWNSHIP 7 NORTH, RANGE 1 EAST

MONUMENT DESCRIPTION & REMARKS

2½" I.D. x 30" LONG GALVANIZED PIPE FILLED WITH CONCRETE

AND CAPPED WITH A 3" BRASS TABLET SET BY THE FOREST SERVICE.

RECOVERY TIE DRAWING

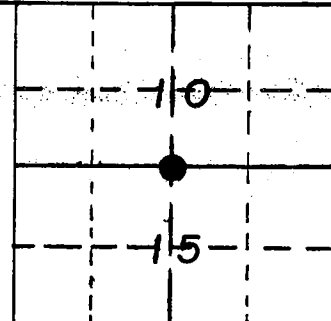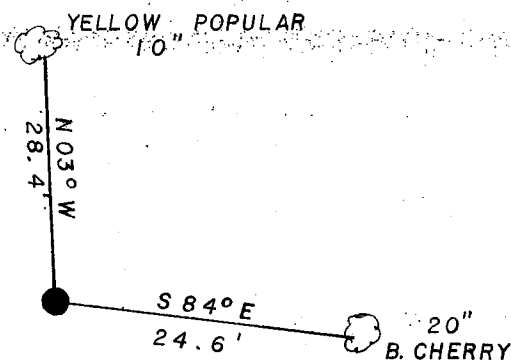

(●) AT CORNER



NOT TO SCALE

STATE OF INDIANA

COUNTY OF MONROE

I, EDMUND O. FARKAS HEREBY CERTIFY THAT THIS DOCUMENT WAS PREPARED UNDER MY DIRECTION IN ACCORDANCE WITH THE PROVISIONS OF SECTION 17-3-64-4 - 17-3-64-8 OF THE INDIANA CODE, BEING ACTS OF 1965, CHAPTER 319; AND THE ABOVE DATA IS GIVEN UNDER MY HAND AND SEAL THIS 28 DAY OF APRIL, 19 81 A.D.

SPACE
RESERVED
FOR
RECORDING
OFFICER.

INDIANA REGISTERED LAND SURVEYOR NO. _____

OR _____

UNITED STATES GOVERNMENT AGENCY

TITLE

TOWNSHIP:
POLK

CORNER I.D.

0 - 9

RECORDED
A.M. _____ P.M. 1:40 ✓

Polk-009

MAR 18 1985

168702

✓ *Virginia R. Hudson*
RECORDER MONROE CO., IND ✓
R9-7150-15 (5/64)

BOOK 155 PAGE 514

CERTIFIED LAND CORNER RESTORATION

State of Indiana }
County of Monroe } ss.

I Edmund O. Farkas, do hereby certify that on the 28 day of April, 1981,
~~I found evidence of the~~ re-established the 1/4 section corner of Sections 10 and 15
Township 7 North, Range 1 East, Second Principal Meridian, as described
hereon; and that ~~from this evidence~~ I established a new monument and accessories as described hereon to per-
petuate the ~~original~~ location of this corner:

Description of original monument and accessories and subsequent restorations:

Original monument was a wood post set in 1814. Original bearing trees:	No evidence of subsequent restoration.
Dogwood B. Oak	
26" 24"	
S12W N29W	
20 Links 20 Links	

Description of corner evidence found:


No evidence was found of the corner. An old east and west fence line is evident.

Description of monument and accessories I established to perpetuate the original location of this corner:

Based on a survey of the Section line between sections 10 and 15 the Forest Service
set a 2½" I.D. x 30" long galvanized iron pipe filled with concrete and capped with a 3"
brass tablet stamped, as shown below, as the Quarter corner to Sections 10 and 15 at the
single proportional distance from the section corners, east and west.

Established the following witnesses:

B. Cherry	Yellow Popular
20"	10"
S84E	N3W
24.6 feet	28.4 feet

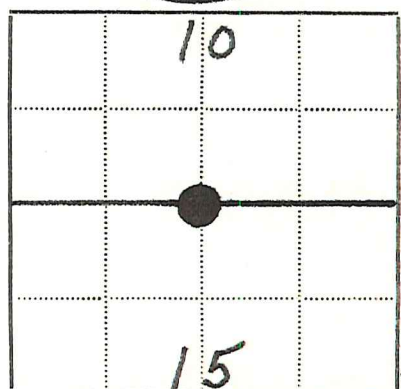

● = Corner monument restored
□ =

Resident witnesses Kenneth W. Anderson, USFS

Dated at Bedford Indiana, this 28 day of May
1981.

Signature Edmund O. Farkas Title County Surveyor
(County Surveyor, Registered Land Surveyor, or other duly authorized official)

Surveyors Registration No. S0114

Office of Edmund O. Farkas County of _____

I hereby certify that the within instrument was filed in this office for record
on the _____ day of _____ 19____, and was filed in Book
No. _____ Page No. _____ of County Records.

Signature _____ Title _____

Index No. J-15
(Alphabetical - Numerical)LAND CORNER RECORD
(RECTANGULAR SURVEYS)

R9-7150-4 (Rev. 6/13/67)

GPO 806-924

T. 7N R. 1E 2nd Mer. N.F. Hoosier County Monroe State Ind.
74 section Corner common to sections 10 15 and

EXISTING SURVEYS

Original Government Survey

Year surveyed 1814
Original monument Wood Post
(Wood post, stone, pile of stones, pipe, etc.)

Bearing Trees

Species Dog wood B.O.
Diameter 6" 24"
Bearing S 12 W N 29 W
Distance 20 1 Ks 20 1 Ks

Subsequent Corner Restoration

Year surveyed 1861 By Buskirk
Where filed or recorded MONROE CO ENG OFFICE
Monument
(Original, concrete post, iron rod, etc.)

Bearing Trees, Reference Objects

Species WO
Diameter 4"
Bearing S 31° E
Distance 1 1/2 1 Ks

Original Evidence Found

Year of search _____ By _____
Monument found _____


Original Bearing Trees Found

Species _____
Diameter _____
Bearing _____
Distance _____

Evidence of Subsequent Corner Restoration Found

Year of search _____ By _____

Bearing Trees, Reference Objects

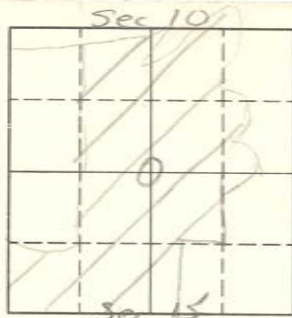

Sketch

○ Corner ▨ F.S. Land

At time of search:

1. Did you have the record description?

Yes ☒ No ☐

2. How was search area located?

Pacing, chaining, photos, maps,
etc. fences - tree lines

3. Man hours spent in search 2 hr.

4. Do you think additional search might
recover evidence? Yes ☒ No ☐

5. Signature V. Deato

Relation of Evidence to Record Features Along Section Lines

Section line to sections _____
Object _____
Record distance _____
Measured distance _____

Other Evidence

Describe evidence of use and occupation such as roads, fences, clearings, timber cutting lines, plantations, etc. Cite source of testimony if any. _____

Perpetuation Record

Monument and accessories established. Include brief description of area. _____

Certified corner restoration certificate prepared: Yes ☐ No ☐
Filed in county records at _____ Date _____ County Document No. _____
Identified on aerial photo No. _____ Which is filed at _____